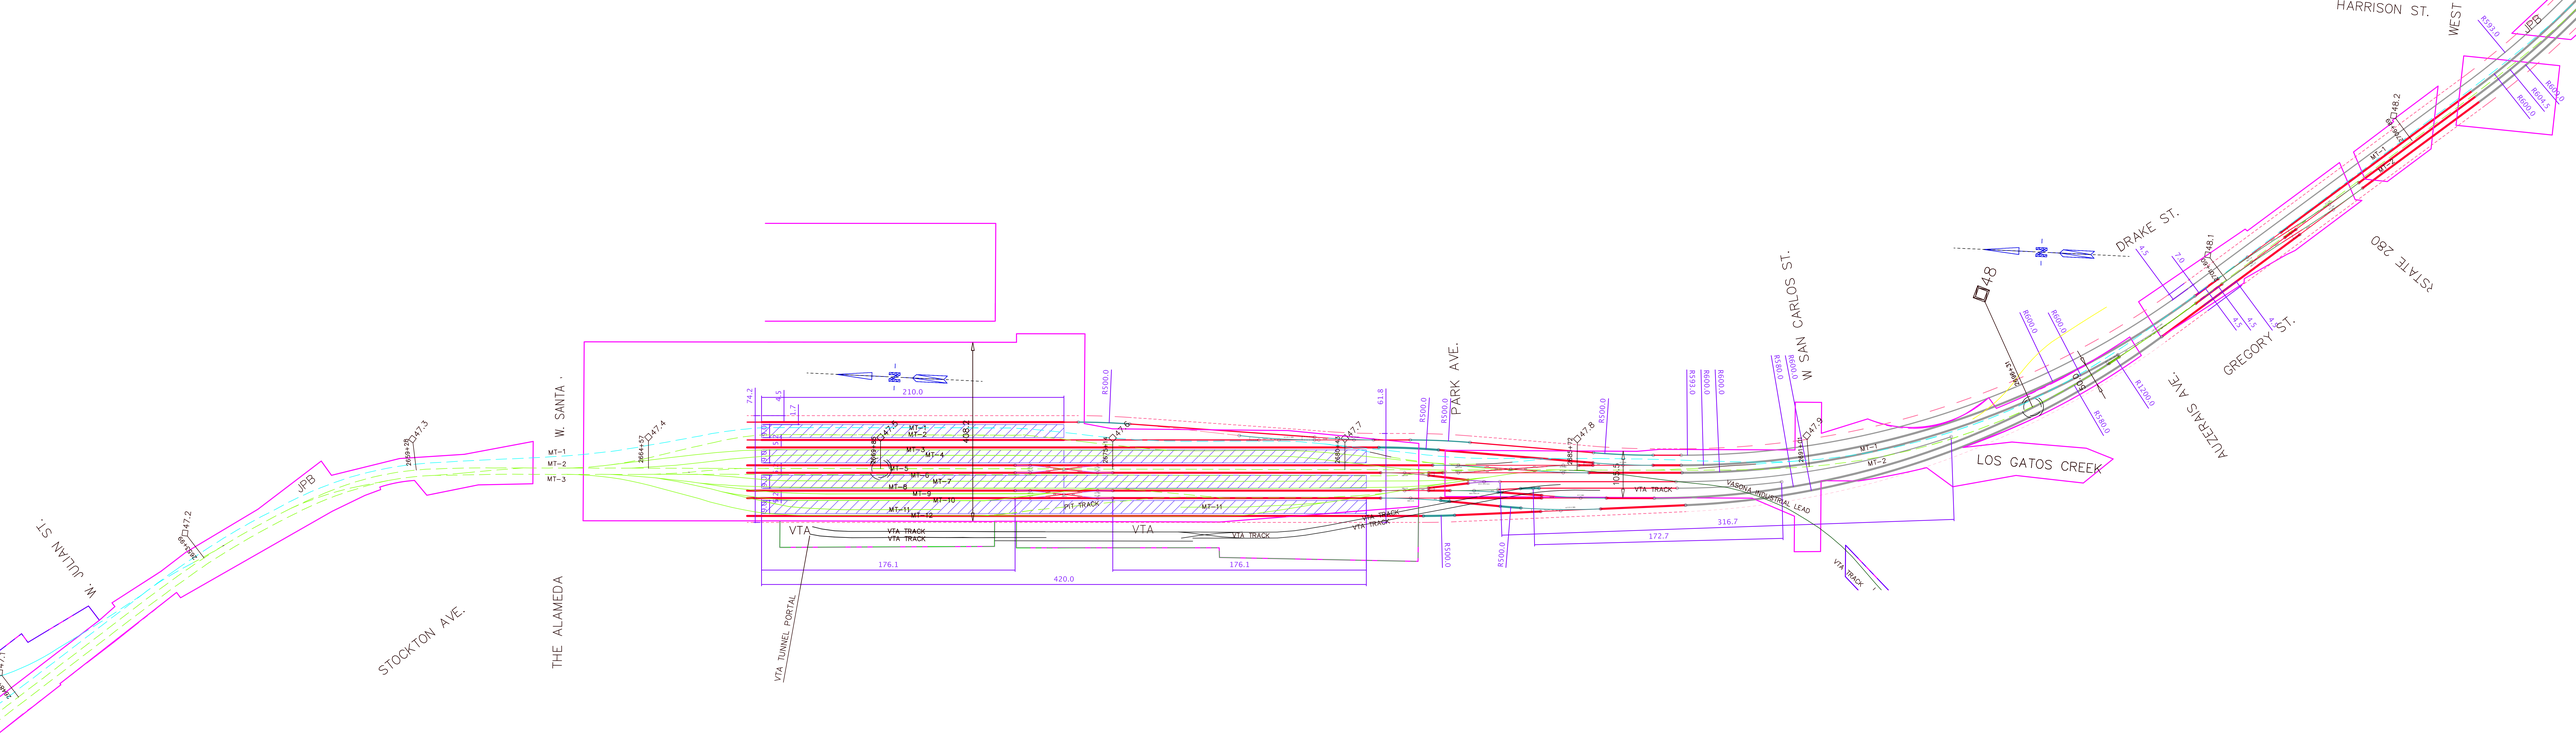
W. JULIAN ST.
STOCKTON AVE.
THE ALAMEDA
W. SANTA
JPB
VTA
VTA TUNNEL PORTAL
VTA TRACK
MT-1
MT-2
MT-3
MT-4
MT-5
MT-6
MT-7
MT-8
MT-9
MT-10
MT-11
MT-12
MT-14
210.0
176.1
420.0
R500.0
PARK AVE.
W SAN CARLOS ST.
VASONA INDUSTRIAL LEAD
172.7
316.7
LOS GATOS CREEK
DRAKE ST.
ALCERAS AVE.
GREGORY ST.
STATE 280
HARRISON ST.
WEST